EXISTING ELEVATION - FRONT (WEST)
(SCALE 1:100)

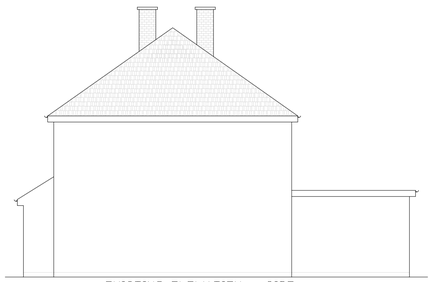

EXISTING ELEVATION - SIDE (SOUTH)
(SCALE 1:100)

EXISTING ELEVATION - REAR (EAST)
(SCALE 1:100)

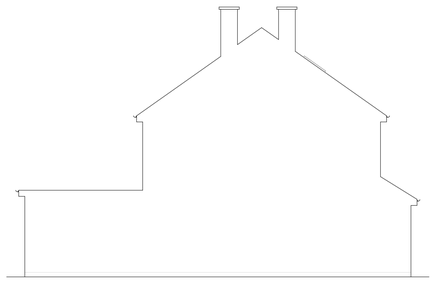

EXISTING ELEVATION - SIDE (NORTH)
(SCALE 1:100)

PROPOSED ELEVATION - FRONT (WEST)
(SCALE 1:100)

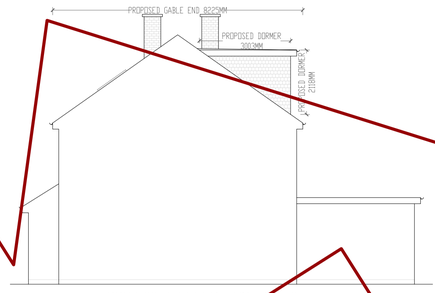

PROPOSED ELEVATION - SIDE (SOUTH)
(SCALE 1:100)

PROPOSED ELEVATION - REAR (EAST)
(SCALE 1:100)

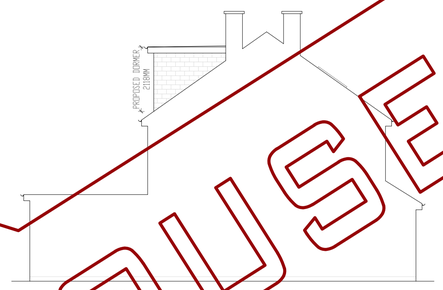

PROPOSED ELEVATION - SIDE (NORTH)
(SCALE 1:100)

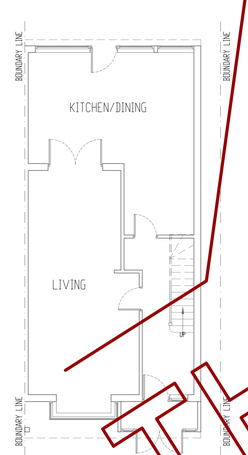

EXISTING PLAN - GROUND FLOOR
(SCALE 1:100)

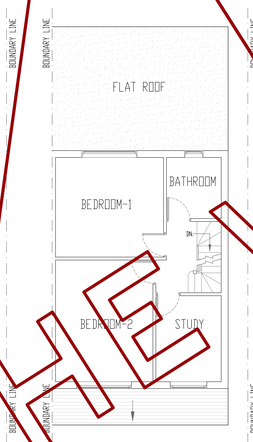

EXISTING PLAN - FIRST FLOOR
(SCALE 1:100)

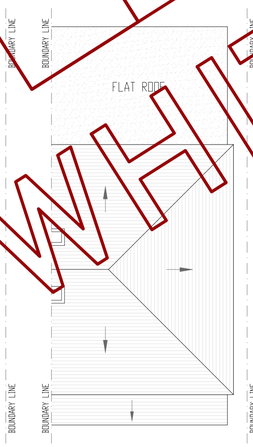

EXISTING ROOF PLAN
(SCALE 1:100)

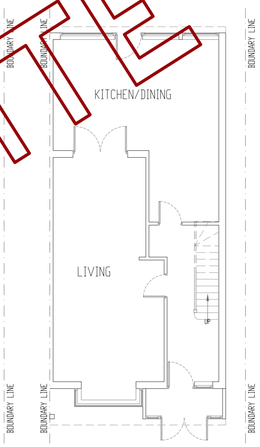

PROPOSED PLAN - GROUND FLOOR
(UNCHANGED)
(SCALE 1:100)

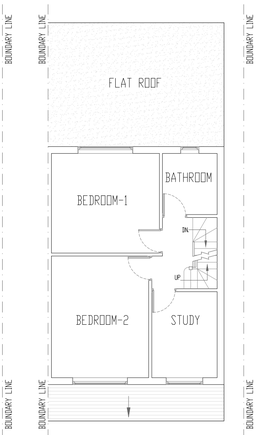

PROPOSED PLAN - FIRST FLOOR
(UNCHANGED)
(SCALE 1:100)

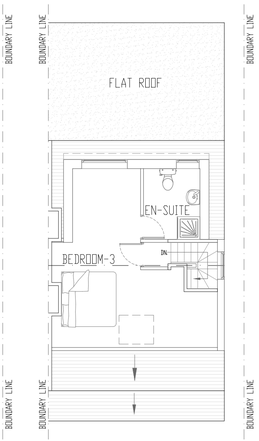

PROPOSED PLAN - LOFT FLOOR
(SCALE 1:100)

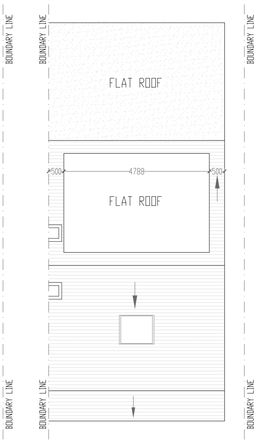

PROPOSED ROOF PLAN
(SCALE 1:100)

0 1M 2M 3M 4M 5M 6M 7M 8M 9M 10M 11M 12M 13M 14M
SCALE 1:100

0 5M 10M 15M
SCALE 1:200

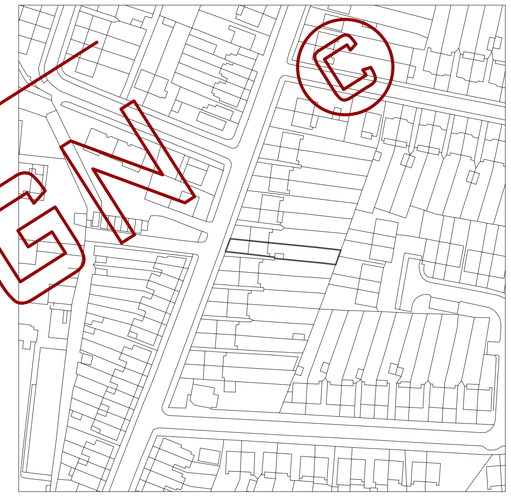

LOCATION PLAN
(SCALE 1:1250)

AREA CALCULATIONS:

VOLUME OF PROPOSED GABLE END = $\frac{1}{6}$ (8.225X2.900X3.913)M^3
= 15.56M^3

VOLUME OF PROPOSED DORMER = $\frac{1}{2}$ (4.788X2.118X3.003)M^3
= 15.23M^3

TOTAL VOLUME PROPOSED = 15.56M^3+15.23M^3 = 30.79M^3

EXISTING SITE PLAN
(SCALE 1:200)

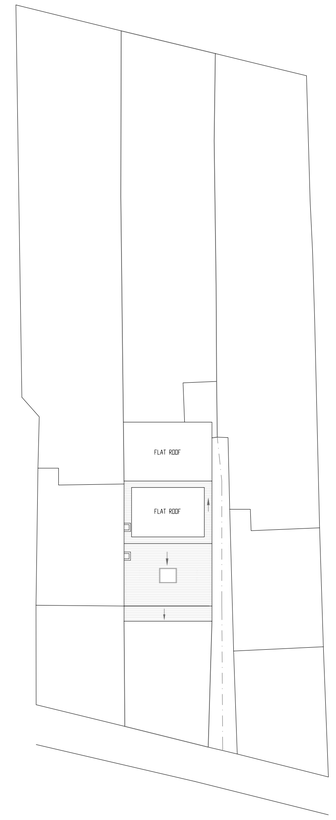

PROPOSED SITE PLAN
(SCALE 1:200)

THE WHITE HOUSE DESIGN

All measurements to be checked on site and not scaled from this drawing.
Any discrepencies to be reported to The White House Design LTD.
Party wall (etc) act 1997 to be agreed with adjoining neighbours prior to commencing.
All works to the satisfaction of local authority inspector.
No deviation from these drawing what so ever,
unless agreed in writing withThe White House Design LTD.

DESCRIPTION

PROPOSAL OF GABLE END, LOFT CONVERSION WITH REAR DORMER

THE WHITE HOUSE DESIGN LTD
CONSULTING CIVIL AND STRUCTURAL ENGINEERS
7 PROGRESS BUSINESS CENTRE
WHITTLE PARKWAY SLOUGH BERKSHIRE SL1 6DQ
TEL: 01628 660 444
FAX: 01628 660 555

SITE ADDRESS:

REVISIONS			
DATE:		**DRAWN BY:** PS	
SCALE:		**CHECKED BY:**	
DRAWING NUMBER:			