0 1M 2M 3M 4M 5M 6M 7M 8M 9M 10M 11M 12M 13M 14M
SCALE 1:100

0 1M 2M 3M 4M 5M 6M 7M 8M 9M 10M 11M 12M 13M 14M 15M
SCALE 1:200

SCALE 1:1250

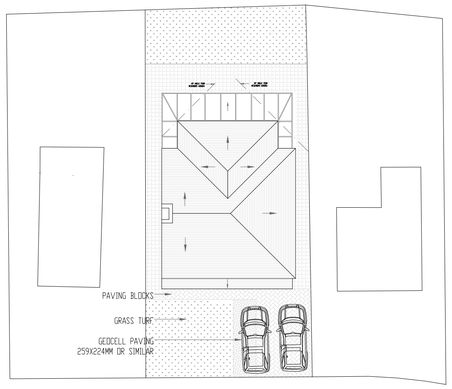

PROPOSED SITE PLAN
(SCALE 1:200)

PROPOSED ELEVATION - FRONT (NORTH-WEST)
(SCALE 1:100)

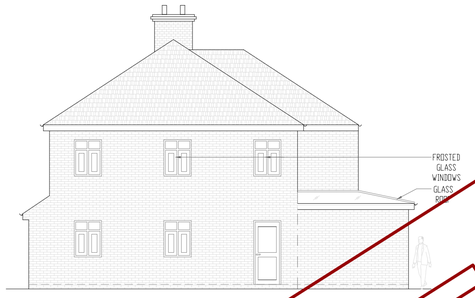

PROPOSED ELEVATION - SIDE (SOUTH-WEST)
(SCALE 1:100)

PROPOSED ELEVATION - REAR (SOUTH-EAST)
(SCALE 1:100)

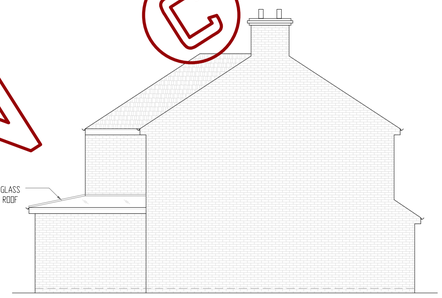

PROPOSED ELEVATION - SIDE (NORTH-EAST)
(SCALE 1:100)

LOCATION PLAN
(SCALE 1:1250)

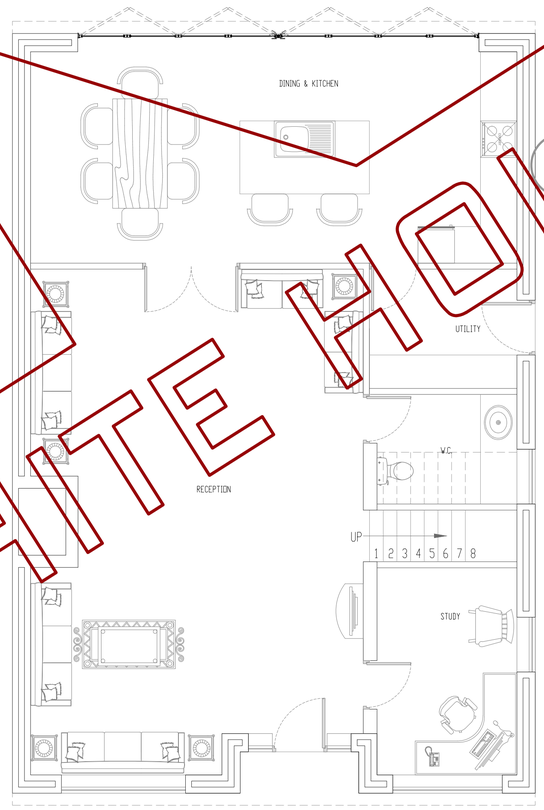

PROPOSED PLAN - GROUND FLOOR
(SCALE 1:50)

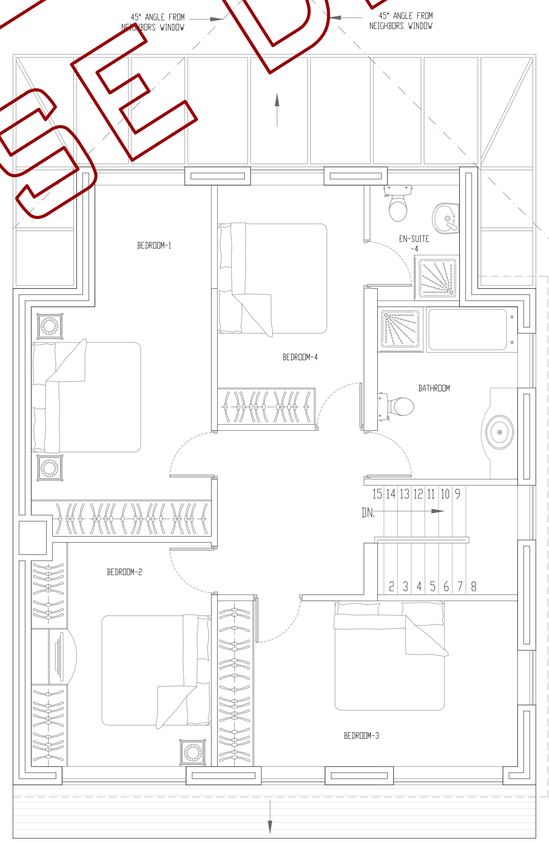

PROPOSED PLAN - FIRST FLOOR
(SCALE 1:50)

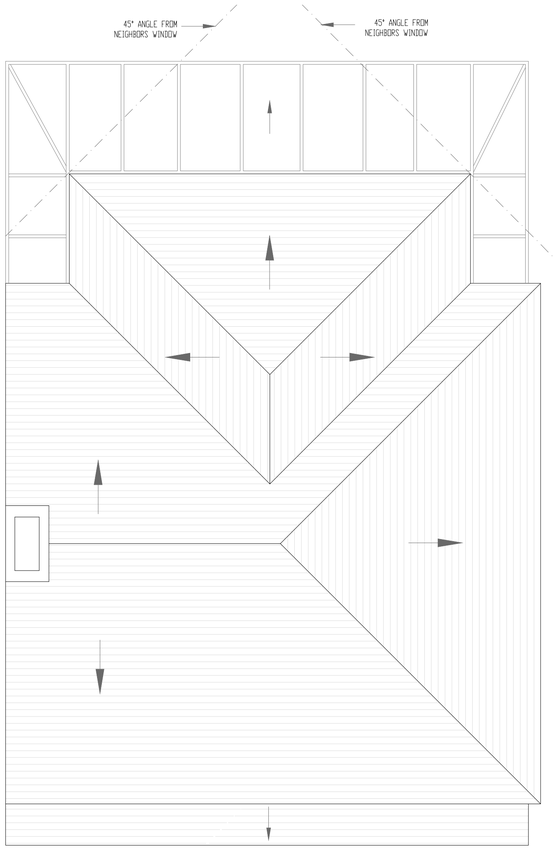

PROPOSED ROOF PLAN
(SCALE 1:50)

THE WHITE HOUSE DESIGN ©

NOT APPROVED FOR CONSTRUCTION

All measurements to be checked on site and not scaled from this drawing.
Any discrepencies to be reported to The White House Design LTD.
Party wall (etc) act 1997 to be agreed with adjoining neighbours prior to commencing.
All works to the satisfaction of local authority inspector.
No deviation from these drawing what so ever,
unless agreed in writing withThe White House Design LTD.

DESCRIPTION
PART TWO STOREY, PART SINGLE STOREY SIDE/REAR EXTENSION INVOLVING CONVERSION OF GARAGE INTO HABITABLE ROOM & INTERNAL ALTERATIONS

THE WHITE HOUSE DESIGN LTD
CONSULTING CIVIL AND STRUCTURAL ENGINEERS
7 PROGRESS BUSINESS CENTRE
WHITTLE PARKWAY SLOUGH BERKSHIRE SL1 6DQ
TEL: 01628 660 444
FAX: 01628 660 555

SITE ADDRESS:

REVISIONS	
DATE:	**DRAWN BY:** PS
SCALE:	**CHECKED BY:**
DRAWING NUMBER:	